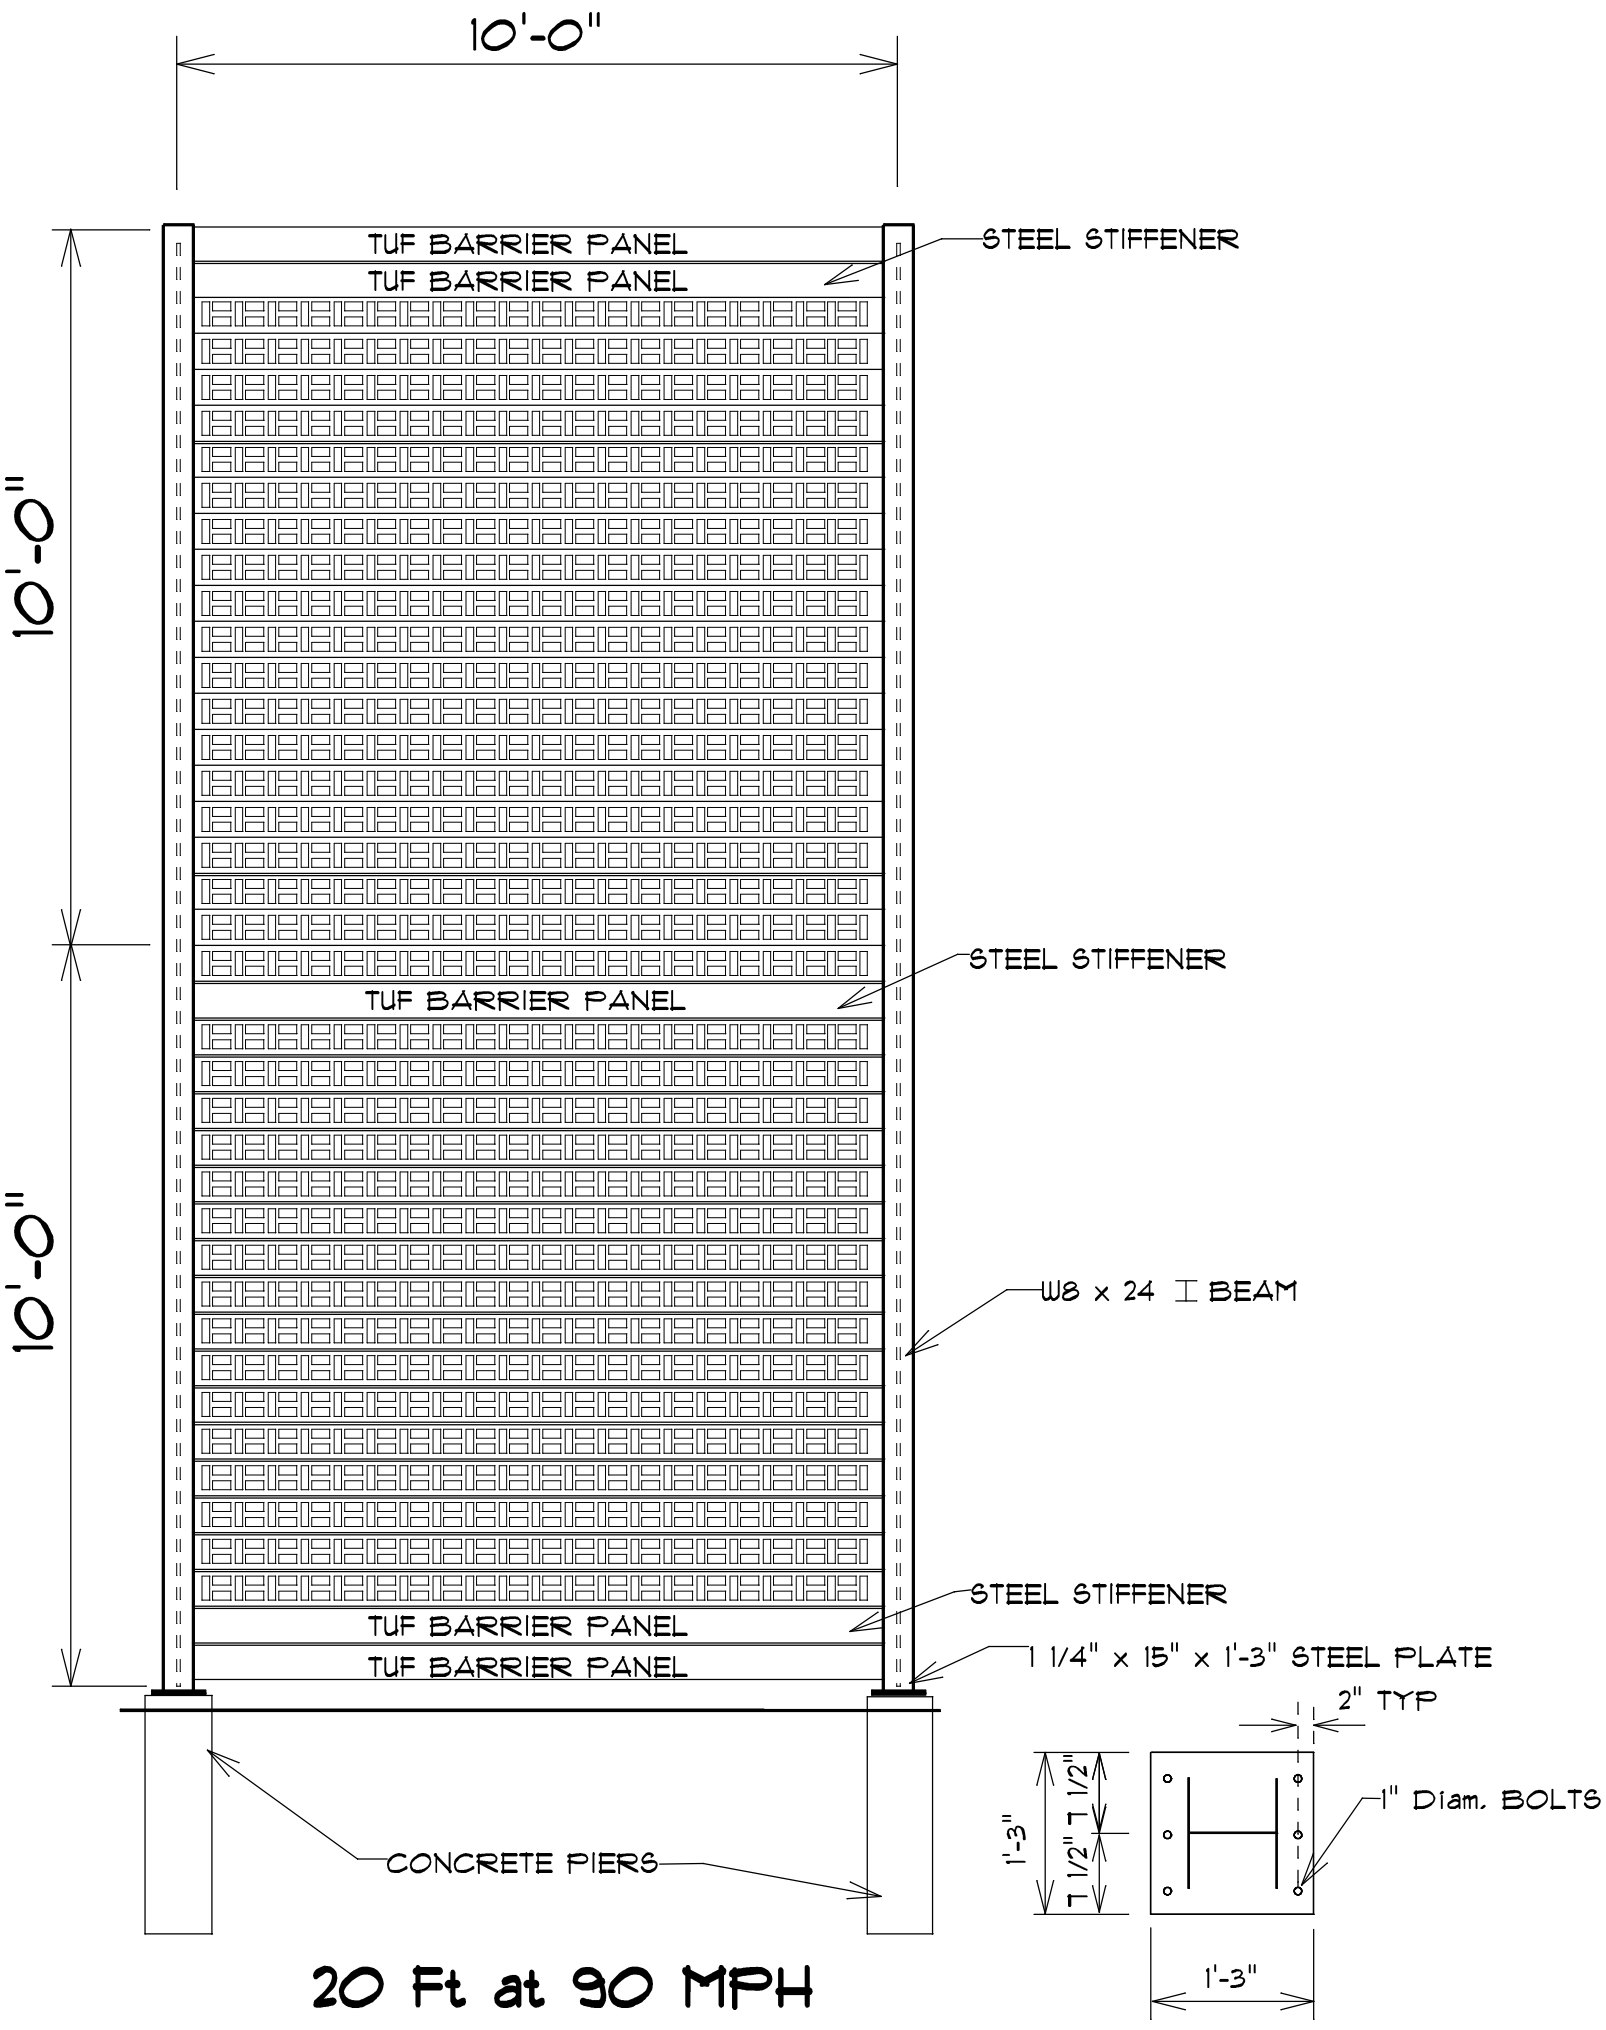

20 Ft at 90 MPH

WALL ELEVATION