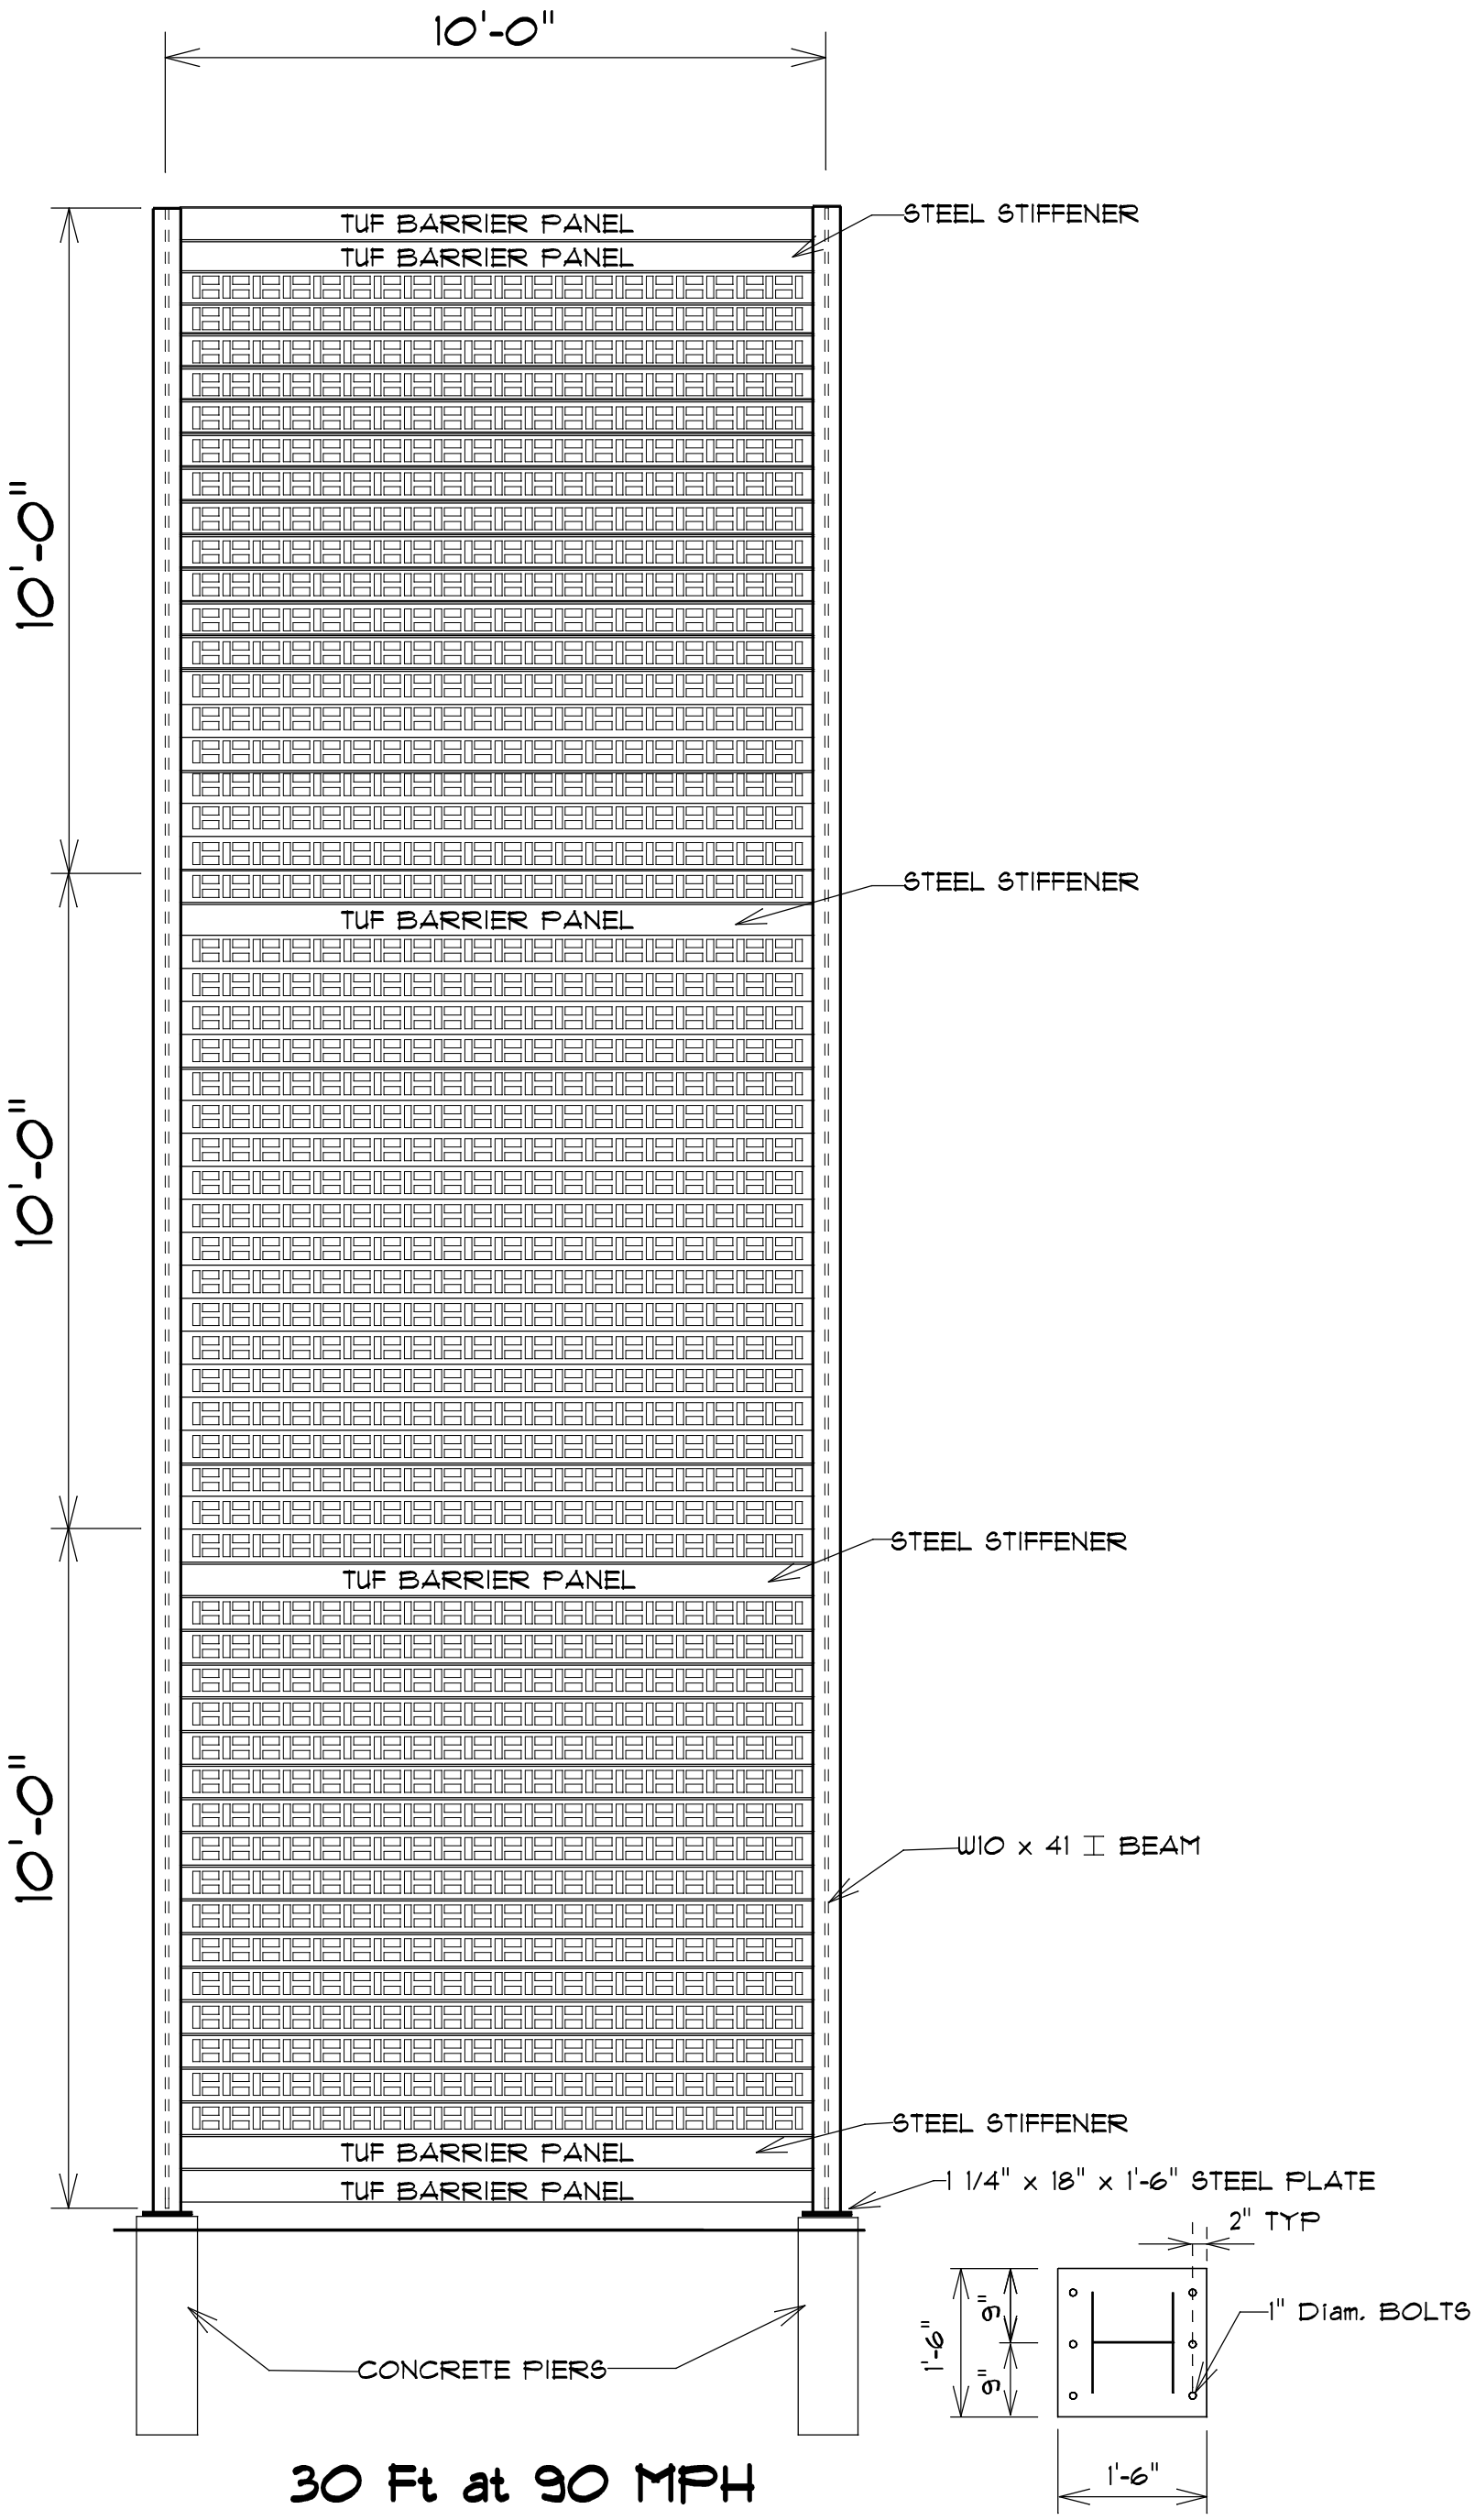

30 Ft at 90 MPH

WALL ELEVATION